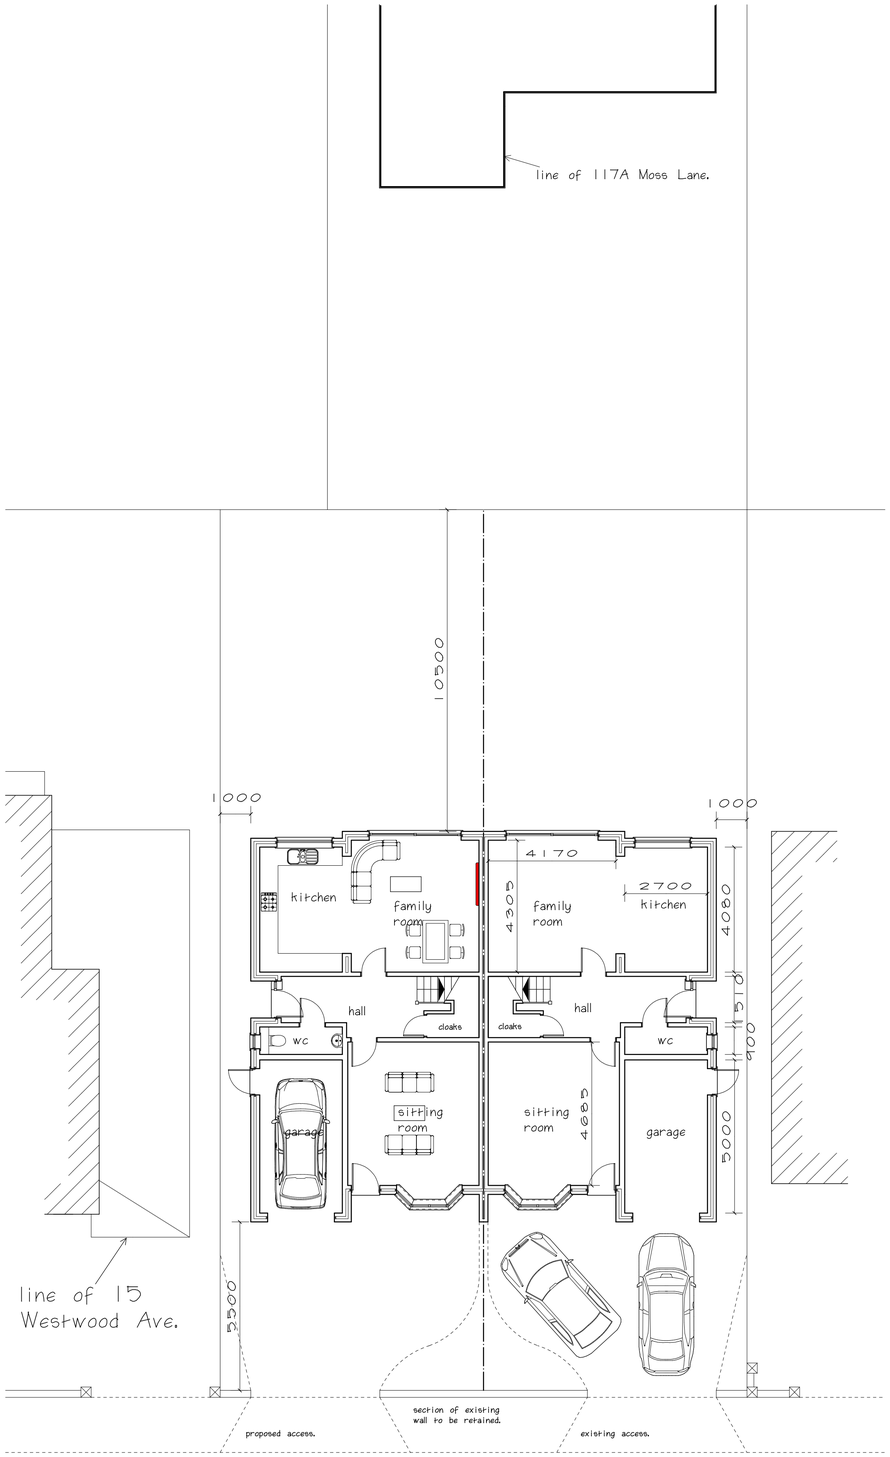


ground floor/site plan.

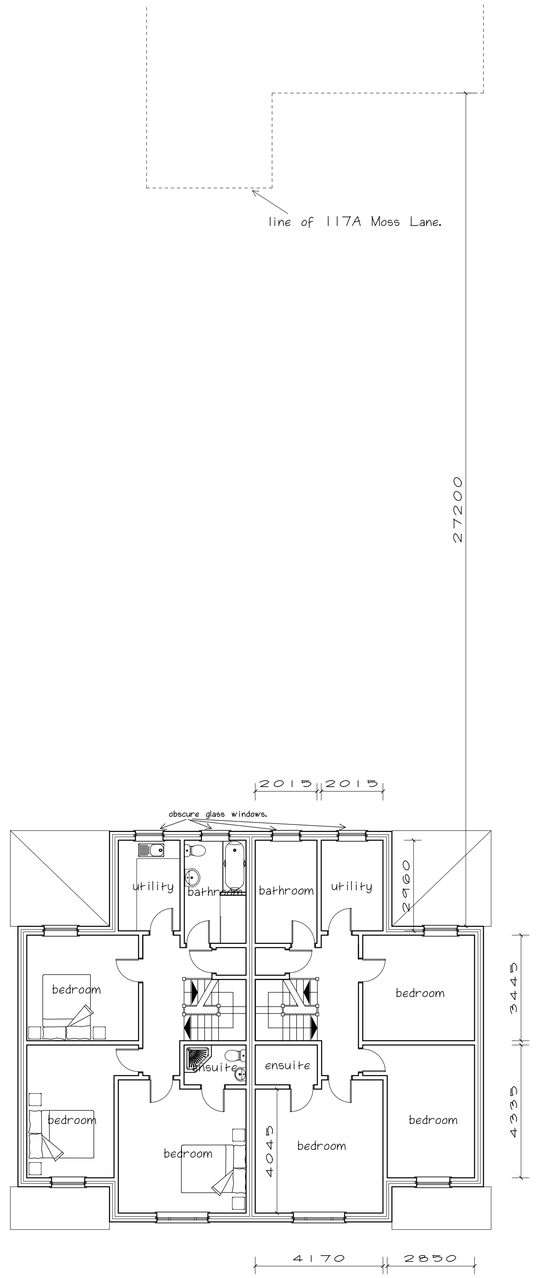


first floor plan.

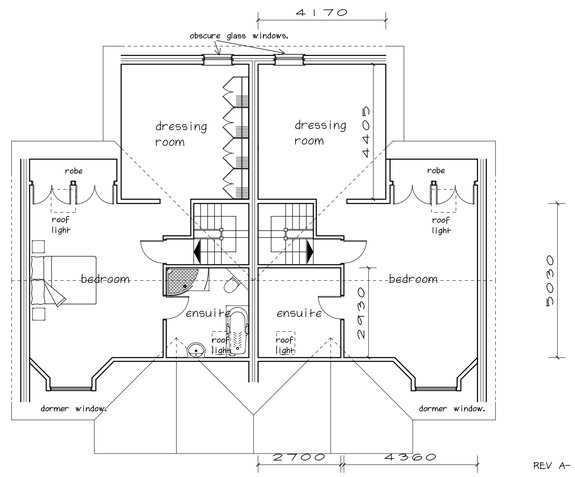


second floor plan.

REV A- Garage size amended.

Proposed Dwellings.

Westwood Avenue,
Timperley.

**G.D.A Design Associates Ltd.**

**4 Oakleigh Court**
**Congleton,**
**Cheshire**
**CW12 4NP**
**TEL: 01260 273331**

1:100

0 1m 2m 3m 4m 5m 6m

0 0.5 1m 1.5 2m 2.5 3m

1:50

| | |
|---|---|
| **Date.** NOV 08 | **Scale.** 1:100 |
| **Drawn.** DA | **Drg. No.** 08.49.01A |

**Note.**
**All dimensions must be checked on site.**
**Drawing size A1.**